Permit #F00156028
FilmL.A., Inc.
6255 W Sunset Blvd, 12th Floor
Hollywood, CA 90028
t: (213)977-8600 - f: (213)977-8601
www.filmla.com

Summary Information

Permit No: F00156028 **Type of Permit:** FILMING **Release Date:** 09/13/2019

Production Company	RADIANT PICTURES INC
Insured Company Name	RADIANT PICTURES INC
Contact Phone No. 1	323-934-3334
Contact Phone No. 2	
Fax	323-934-3334
Address	7250 MELROSE AVE, #6 LOS ANGELES, California 90046
Production Title	USJ
Type of Production	Commercial - Standard

Producer	MAKI OSADA
Director	SHO YANAGISAWA
1st AD	PATRICK GORMAN
Production Manager	TBD TBD
FilmL.A. Coordinator	Naomi Kajiyama
Location Manager	Peter Orth
Primary Phone	Mobile - 310-413-8267
Secondary Phone	Office - 323-934-3334
Location Assistant	n/a n/a
Primary Phone	Mobile - 000-000-0000
Secondary Phone	

Fees

Posting 300	$69.00
Posting 600	$276.00
Posting 1200	$276.00
Notification Charge	$346.00
FILMLA NON-REFUNDABLE FILM APPLICATION FEE	$699.00
LA CITY LANE AND STREET CLOSURE FEE	$312.00
LA CITY FIRE DEPARTMENT SPOT CHECK SURCHARGE	$85.00
LACCD VALLEY COLLEGE DAMAGES DEPOSIT	$1,000.00
LACCD VALLEY COLLEGE PARKING ONLY RATE WHEN FILMING FULL DAY	$1,500.00
LACCD VALLEY COLLEGE PARKING ONLY	$700.00

Total Permit Fee $5,263.00

Number of Locations 5

NOT A PERMIT

FilmL.A., Inc.
6255 W Sunset Blvd, 12th Floor
Hollywood, CA 90028
t: (213)977-8600 - f: (213)977-8601
www.filmla.com

Summary Information — Location

Permit Number F00156028
Production Company RADIANT PICTURES INC
Insured Company RADIANT PICTURES INC
Production Title USJ

Location Manager Peter Orth
Primary Phone Mobile - 310-413-8267
Secondary Phone Office - 323-934-3334

Location Address Franklin Ave., N Western Ave., Beverly Blvd., N La Brea Av., inclusive (Excluding State freeways/highways, City of West Hollywood and Hancock Park), Los Angeles, CA, 90028

Location Type Grid

Film Dates 9/15/2019 - 9/15/2019 06:00 - 20:00 1 day

Open or Closed to the Public Open

Generic Conditions **THE CONSUMPTION OF ALCOHOLIC BEVERAGES AND THE USE OF DRUGS, INCLUDING MARIJUANA, ON LOCATION BY ANY CAST, CREW, OR INVITED GUESTS IS STRICTLY PROHIBITED.**
*Certain service and personnel fees required by jurisdictional agencies are not collected by FilmL.A. Any such fees must be paid directly to the appropriate agency, and a separate invoice will be provided to the permittee.
All vehicles must be parked on private property
GRID: Companies may briefly set-up on a sidewalk to film a vehicle in motion. However, no stopping and setting up without the prior approval of all affected business/residence owners.
GRID: Filming activity may not exceed a two hour time frame in any location.
GRID: It is the responsibility of the permittee to be aware of Special Condition areas, which are excluded from this grid location. A complete list of Special Condition areas can be found at www.Filmla.com
GRID: Max of 5 equipment vehicles allowed, must be smaller than a 3 ton cube truck or a stake bed.
GRID: May not interfere with filming activities of production companies in possession of location-specific permits, previously scheduled special events, or existing construction projects.
GRID: Re-setting/ Adjustment of equipment while using Process trailers, Tow Dolly, Insert cars, Camera cars, Russian arm and the like, is required to be done on a basecamp lot.
Must Maintain 5' Clearance on Sidewalks/Walkways
Must maintain local/emergency access
No cast or crew parking on area streets
No interference with merchant activity.
No stopping or setting up in front of merchants or residents without prior approval
Number of uniformed officers listed on the permit is a minimum requirement. Permittee remains responsible for deploying a sufficient number of uniformed officers to provide traffic and crowd control to ensure the safety of the film crew and the public.
Traffic Officers Required
Uniformed officers shall have a copy of the film permit in their possession and are required to confirm that all traffic control signage devices are in place.

Please see attached document RADIANT AA 2019.pdf

Equipment on Location

Type	Quantity
5 or 10 ton trucks	1
Picture vehicles	1
Stakebed Trucks	1
Vans	2

Personnel on Location

Type	Quantity
Crew	10
Off-Duty/Retired LAPD Officer(s)	2

Filming Activities Drive by; Drive ups & away; Driving shots; Exterior Dialogue; Exterior establishing shots; Exterior models against scenery; Exterior motion without sound; Intermittent pedestrian control; Intermittent

REPRINT

FilmL.A., Inc.
6255 W Sunset Blvd, 12th Floor
Hollywood, CA 90028
t: (213)977-8600 - f: (213)977-8601
www.filmla.com

Summary Information — Location

Permit Number F00156028
Production Company RADIANT PICTURES INC
Insured Company RADIANT PICTURES INC
Production Title USJ

Location Manager Peter Orth
Primary Phone Mobile - 310-413-8267
Secondary Phone Office - 323-934-3334

traffic control - 2 minutes standard;

Jurisdiction **Political:** Los Angeles City - Council District 13 **Police:** Los Angeles Police Department **Fire:** Los Angeles City

Thomas Guide **Page:** 593 **Grid:**

Approvals LOS ANGELES CITY POLICE DEPARTMENT Gabriel Aleman

Parking

Base Camp
Location Type : Other Location
5951 Hollywood Blvd, Los Angeles, CA, 90028

Crew Parking
Location Type : Other Location
6801 Hollywood Bl, Los Angeles, CA, 90028

NOT A PERMIT

FilmL.A., Inc.
6255 W Sunset Blvd, 12th Floor
Hollywood, CA 90028
t: (213)977-8600 - f: (213)977-8601
www.filmla.com

Summary Information — Location

Permit Number F00156028
Production Company RADIANT PICTURES INC
Insured Company RADIANT PICTURES INC
Production Title USJ

Location Manager Peter Orth
Primary Phone Mobile - 310-413-8267
Secondary Phone Office - 323-934-3334

Location Address Hollywood Blvd., N Highland Ave - N Orange Dr, Hollywood, CA 90028

Location Type Street

Film Dates 9/15/2019 - 9/15/2019 06:00 - 13:00 1 day

Open or Closed to the Public Open

Generic Conditions **THE CONSUMPTION OF ALCOHOLIC BEVERAGES AND THE USE OF DRUGS, INCLUDING MARIJUANA, ON LOCATION BY ANY CAST, CREW, OR INVITED GUESTS IS STRICTLY PROHIBITED.**
*Certain service and personnel fees required by jurisdictional agencies are not collected by FilmL.A. Any such fees must be paid directly to the appropriate agency, and a separate invoice will be provided to the permittee.
Community Survey Obtained
Equipment staging and vehicles may park on one side of the street only.
Must Maintain 5' Clearance on Sidewalks/Walkways
Must maintain local/emergency access
No cast or crew parking on area streets
No interference with merchant activity.
No stopping or setting up in front of merchants or residents without prior approval
Number of uniformed officers listed on the permit is a minimum requirement. Permittee remains responsible for deploying a sufficient number of uniformed officers to provide traffic and crowd control to ensure the safety of the film crew and the public.
Traffic control must be done in accordance w/MUTCD
Traffic Officers Required
Uniformed officers shall have a copy of the film permit in their possession and are required to confirm that all traffic control signage devices are in place.

Please see attached documents Hollywood btwn Orange Dr west 150ft SS Curb + 1 - Radiant Pictures.pdf
Hollywood Blvd (No 1 lane & SS curb) & Orange Dr (ES curb) - Radiant Pictures.pdf

Equipment on Location

Type	Quantity
5 or 10 ton trucks	2
Camera cars	1
Condors	1
Cranes	1
Generator	1
Picture vehicles	1
Stakebed Trucks	2
Vans	2

Personnel on Location

Type	Quantity
Cast	15
Crew	45
Extras	30
Off-Duty/Retired LAPD Officer(s)	2

Filming Activities Car-to-Car; Drive by; Drive ups & away; Driving shots; Equipment on sidewalk, in curb lane & across street; Exterior Dialogue; Exterior establishing shots; Exterior models against scenery; Exterior motion without sound; Intermittent pedestrian control; Intermittent traffic control - 2 minutes standard; Bus drives forward and backward in west bound #1 lane; Condor in median; ; Condor in curb lane on Hollywood west of N Orange Dr.;

Jurisdiction **Political:** Los Angeles City - Council District 13 **Police:** Los Angeles Police **Fire:** Los Angeles City Department

NOT A PERMIT

FilmL.A., Inc.
6255 W Sunset Blvd, 12th Floor
Hollywood, CA 90028
t: (213)977-8600 - f: (213)977-8601
www.filmla.com

Summary Information — Location

Permit Number F00156028
Production Company RADIANT PICTURES INC
Insured Company RADIANT PICTURES INC
Production Title USJ

Location Manager Peter Orth
Primary Phone Mobile - 310-413-8267
Secondary Phone Office - 323-934-3334

Thomas Guide Page: 593 **Grid:** E4

Approvals

FILML.A. CLOSURES	Michael Gonzalez
LOS ANGELES CITY DEPARTMENT OF PUBLIC WORKS	Ana Lima
LOS ANGELES CITY POLICE DEPARTMENT	Gabriel Aleman

Parking

Base Camp Location Type : Other Location	5951 Hollywood Blvd, Los Angeles, CA, 90028	**Crew Parking** Location Type : Other Location	6801 Hollywood Bl, Los Angeles, CA, 90028

Posting "No Parking" signs E/S N ORANGE AV., N HAWTHORNE AV. - LANEWOOD AV.

Approximate Footage 301 - 600 **Log Number** 254518

Date(s) 9/15/2019 to 9/15/2019 **Time(s)** 06:00 to 15:00

Lane / Full Closure MEDIAN #1 TRAFFIC LANE WEST BOUND HOLLYWOOD BL., N HIGHLAND AV. - N ORANGE DR.
Approximate Footage 0 - 300

Date(s) 9/15/2019 to 9/15/2019 **Time(s)** 05:00 to 13:00

Lane / Full Closure S/S CURB LANE AND ADJACENT LANE, HOLLYWOOD BL. - N ORANGE AV. - WEST 150'
E/S CURB LANE N ORANGE AV., HOLLYWOOD BL. - HAWTHORNE AV.
Approximate Footage 301 - 600

Date(s) 9/15/2019 to 9/15/2019 **Time(s)** 05:00 to 13:00

Lane / Full Closure E/S CURB LANE N ORANGE AV., HOLLYWOOD BL. - NORTH 200'
Approximate Footage 0 - 300

Date(s) 9/15/2019 to 9/15/2019 **Time(s)** 05:00 to 13:00

NOT A PERMIT

FilmL.A., Inc.
6255 W Sunset Blvd, 12th Floor
Hollywood, CA 90028
t: (213)977-8600 - f: (213)977-8601
www.filmla.com

Summary Information — Location

Permit Number F00156028
Production Company RADIANT PICTURES INC
Insured Company RADIANT PICTURES INC
Production Title USJ

Location Manager Peter Orth
Primary Phone Mobile - 310-413-8267
Secondary Phone Office - 323-934-3334

This location has been CANCELED

Location Address 6250 Hollywood Bl, Los Angeles, CA, 90028

Location Type Hotel

Location Description W HOTEL

Film Dates 9/15/2019 - 9/15/2019 06:00 - 20:00 1 day

Open or Closed to the Public Open

Please see attached document Radiant.Universal.156028.AL.pdf

Equipment on Location

Type	Quantity
5 or 10 ton trucks	2
Camera cars	1
Condors	1
Cranes	1
Generator	1
Picture vehicles	1
Stakebed Trucks	2
Vans	2

Personnel on Location

Type	Quantity
Cast	15
Crew	45
Extras	30

Where are the extras holding? On bus;

Filming Activities Car-to-Car; Drive by; Drive ups & away; Driving shots; Equipment on sidewalk, in curb lane & across street; Exterior Dialogue; Exterior establishing shots; Exterior models against scenery; Exterior motion without sound; Intermittent pedestrian control; Intermittent traffic control - 2 minutes standard; Camera on 12th Floor for drive by shots of bus; ; Cancel location per T BALLOU ON 9-9-19;

Jurisdiction **Political:** Los Angeles City - Council District 13 **Police:** Los Angeles Police Department **Fire:** Los Angeles City

Thomas Guide Page: 593 **Grid:** F4

Parking

Base Camp Location Type : Other Location — 5951 Hollywood Blvd, Los Angeles, CA, 90028

Crew Parking Location Type : Other Location — 5951 Hollywood Blvd, Los Angeles, CA, 90028

Posting "No Parking" signs E/S ARGYLE AV., HOLLYWOOD BL. - SELMA AV.

Approximate Footage 301 - 600 **Log Number**

Date(s) 9/15/2019 to 9/15/2019 **Time(s)** 06:00 to 22:00

NOT A PERMIT

FilmL.A., Inc.
6255 W Sunset Blvd, 12th Floor
Hollywood, CA 90028
t: (213)977-8600 - f: (213)977-8601
www.filmla.com

Summary Information — Location

Permit Number F00156028
Production Company RADIANT PICTURES INC
Insured Company RADIANT PICTURES INC
Production Title USJ

Location Manager Peter Orth
Primary Phone Mobile - 310-413-8267
Secondary Phone Office - 323-934-3334

Location Address 13619 Hatteras St, Van Nuys, CA, 91401

Location Type Private Residence

Film Dates 9/15/2019 - 9/15/2019 09:00 - 22:00 1 day

Open or Closed to the Public Closed

Generic Conditions **THE CONSUMPTION OF ALCOHOLIC BEVERAGES AND THE USE OF DRUGS, INCLUDING MARIJUANA, ON LOCATION BY ANY CAST, CREW, OR INVITED GUESTS IS STRICTLY PROHIBITED.**
*Certain service and personnel fees required by jurisdictional agencies are not collected by FilmL.A. Any such fees must be paid directly to the appropriate agency, and a separate invoice will be provided to the permittee.
Community Survey Obtained
Equipment staging and vehicles may park on one side of the street only.
Must Maintain 5' Clearance on Sidewalks/Walkways
Must maintain local/emergency access
No cast or crew parking on area streets
No interference with merchant activity.
No stopping or setting up in front of merchants or residents without prior approval
Number of uniformed officers listed on the permit is a minimum requirement. Permittee remains responsible for deploying a sufficient number of uniformed officers to provide traffic and crowd control to ensure the safety of the film crew and the public.
Traffic control must be done in accordance w/MUTCD
Traffic Officers Required
Uniformed officers shall have a copy of the film permit in their possession and are required to confirm that all traffic control signage devices are in place.

Equipment on Location

Type	Quantity
2500 gal water truck	1
5 or 10 ton trucks	2
Camera cars	1
Condors	1
Cranes	1
Generator	1
Picture vehicles	1
Stakebed Trucks	2
Vans	2

Personnel on Location

Type	Quantity
Cast	15
Crew	45
Extras	30
Off-Duty/Retired LAPD Officer(s)	2

Filming Activities Equipment on sidewalk, in curb lane & across street; Exterior Dialogue; Exterior establishing shots; Exterior models against scenery; Exterior motion without sound; Interior Dialogue; Intermittent pedestrian control; Intermittent traffic control - 2 minutes standard; INTERIOR RAIN FX; RAIN FX ON PROPERTY; ;

Jurisdiction **Political:** Los Angeles City - Council District 02 **Police:** Los Angeles Police **Fire:** Los Angeles City Department

NOT A PERMIT

FilmL.A., Inc.
6255 W Sunset Blvd, 12th Floor
Hollywood, CA 90028
t: (213)977-8600 - f: (213)977-8601
www.filmla.com

Summary Information — Location

Permit Number F00156028
Production Company RADIANT PICTURES INC
Insured Company RADIANT PICTURES INC
Production Title USJ

Location Manager Peter Orth
Primary Phone Mobile - 310-413-8267
Secondary Phone Office - 323-934-3334

Thomas Guide Page: 562 **Grid:** C1

Approvals LOS ANGELES CITY POLICE DEPARTMENT Gabriel Aleman

Parking

Base Camp
Location Type : Other Location
LOS ANGELES VALLEY COLLEGE
5800 Fulton Avenue, Los Angeles, CA, 91401

Crew Parking
Location Type : Other Location
LOS ANGELES VALLEY COLLEGE
5800 Fulton Avenue, Los Angeles, CA, 91401

Parking Notes
LOT G @ N/W CORNER BURBANK BL. & COLDWATER CANYON

Posting "No Parking" signs
E/S BUFFALO DR., HATTERAS ST. - SOUTH 300'
W/S VENTURA CYN AV., HATTERAS ST. - SOUTH 300'
N/S HATTERAS ST., WOODMAN AV. - EAST 100'
E/S WOODMAN AV., HATTERAS ST. - NORTH 150'

Approximate Footage 901 - 1200 **Log Number** 254520

Date(s) 9/15/2019 to 9/15/2019 **Time(s)** 07:00 to 22:00

Posting "No Parking" signs
S/S EMELITA ST, 100' IN FRONT OF 13624 EMELITA ST.
(WATER TRUCK PLACEMENT)

Approximate Footage 0 - 300 **Log Number** 254521

Date(s) 9/15/2019 to 9/15/2019 **Time(s)** 07:00 to 22:00

NOT A PERMIT

FilmL.A., Inc.
6255 W Sunset Blvd, 12th Floor
Hollywood, CA 90028
t: (213)977-8600 - f: (213)977-8601
www.filmla.com

Summary Information — Location

Permit Number F00156028
Production Company RADIANT PICTURES INC
Insured Company RADIANT PICTURES INC
Production Title USJ

Location Manager Peter Orth
Primary Phone Mobile - 310-413-8267
Secondary Phone Office - 323-934-3334

Location Address 7000 Hollywood Blvd, Los Angeles, CA, 90028
Location Name ROOSEVELT HOTEL
Location Type Hotel
Film Dates 9/15/2019 - 9/15/2019 05:00 - 13:00 1 day
Open or Closed to the Public Open

Generic Conditions
THE CONSUMPTION OF ALCOHOLIC BEVERAGES AND THE USE OF DRUGS, INCLUDING MARIJUANA, ON LOCATION BY ANY CAST, CREW, OR INVITED GUESTS IS STRICTLY PROHIBITED.
*Certain service and personnel fees required by jurisdictional agencies are not collected by FilmL.A. Any such fees must be paid directly to the appropriate agency, and a separate invoice will be provided to the permittee.
*LA CITY AND/OR LA COUNTY FIRE CHECKLIST ATTACHED TO FINAL PERMIT. THE PERMITTEE IS RESPONSIBLE FOR COMPLETING CHECKLIST PRIOR TO FILMING ACTIVITY AT THIS LOCATION. NON COMPLIANCE MAY RESULT IN ASSIGNMENT OF A FIRE OFFICER.
All vehicles must be parked on private property
Must Maintain 5' Clearance on Sidewalks/Walkways
Must maintain local/emergency access
No cast or crew parking on area streets
Number of uniformed officers listed on the permit is a minimum requirement. Permittee remains responsible for deploying a sufficient number of uniformed officers to provide traffic and crowd control to ensure the safety of the film crew and the public.
Traffic Officers Required
Uniformed officers shall have a copy of the film permit in their possession and are required to confirm that all traffic control signage devices are in place.

Equipment on Location

Type	Quantity
Picture vehicles	1
Stakebed Trucks	1
Vans	2

Personnel on Location

Type	Quantity
Crew	10
Off-Duty/Retired LAPD Officer(s)	2
Spot Check	1

Filming Activities Drive by; Drive ups & away; Driving shots; Exterior motion without sound; Intermittent pedestrian control; Intermittent traffic control - 2 minutes standard; Camera position on 10th floor in room #1001; Plug in power; ;

Jurisdiction **Political:** Los Angeles City - Council District 13 **Police:** Los Angeles Police **Fire:** Los Angeles City Department

Thomas Guide **Page:** 593 **Grid:** D4

Approvals LOS ANGELES CITY POLICE DEPARTMENT Gabriel Aleman

Parking

Base Camp
Location Type : Other Location
5951 Hollywood Blvd, Los Angeles, CA, 90028

Crew Parking
Location Type : Other Location
5951 Hollywood Blvd, Los Angeles, CA, 90028

NOT A PERMIT

APPOINTMENT OF FILM THIS PRODUCTION SERVICES, INC. AS AUTHORIZED AGENT AND REPRESENTATIVE

I certify that I am a representative of Radiant Pictures Inc. ("Principal") and am
Name of "Principal" / Production Company
authorized to enter into binding contractual agreements on Principal's behalf provided Principal has pre-approved such agreements. I further certify that I am authorized by principal to appoint other representatives and agents for Principal and to give such representatives and agents authority to enter into and bind Principal to agreements relating to the issuance and compliance with location film (e.g. theatrical, television, commercial, and other motion picture filming) and still photographic permits, including the permits themselves and any riders to such permits. Acting on the behalf of Principal in my capacity as it's authorized representative, I appoint Film This Production Services, Inc. (a.k.a. Film This) and it's employees and agents ("Film This") as Principal's authorized representatives and agents to apply for and receive location film (e.g. theatrical, television, commercial, and other motion picture filming) and still photographic permits on behalf of Principal through the *FILML.A., INC.* for any city , county or other jurisdiction where *FILML.A., INC.* operates, in accordance with Principal's instructions, to negotiate, discuss, accept, modify, agree to bind the Principal to the terms and conditions of such permits (including any restrictions and/or community guidelines applicable to any such permit) and to execute such permits on behalf of Principal. Principal understands, acknowledges and agrees that it (and/or it's insurer) remains responsible for liable and all obligations imposed by or incidental to any permit or rider issued to Principal signed by an employee or agent of (including any coordinator, runner or messenger used by) Film This. Principal further agrees to comply with the terms and conditions of any such permits and hereby appoints Film This as an authorized representative to facilitate compliance with such terms and conditions following issuance of such permits and to enter into agreements for Principal with respect thereto. Any person, City, agency, entity or organization (including *FILML.A., INC.* and any city, county or other jurisdiction where *FILML.A., INC.* operates) may rely on this appointment and not need obtain any further authorization for any act described herein. An original or faxed copy of this appointment shall be sufficient and may be treated as an original for all purposes. The appointment may be revoked by Principal at anytime in writing delivered to *FILML.A., INC.*, but in any case shall expire one (1) year from the date of execution set forth below.

I declare under penalty of perjury under the laws of the State of California that I am authorized to appoint Film This as an agent for Principal and based on that authority I hereby appoint Film This as Principal's agent as set forth herein.

Dated August 6, 2019

By _____
Representative's Signature

Radiant Pictures Inc.
Name of "Principal" (Production Company)

8266 MELROSE AVE.
Principal's Address

Peter Orth
Print Princpal Representative's Name

LOS ANGELES, CA. 90046
City, State, Zip Code

Location Manager
Representative's Title (i.e. UPM, Loc Mgr)

323-934-3334
Principal's Telephone Number

NOT A PERMIT

Permit #F001560280

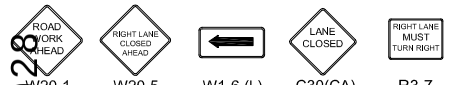

Ⓢ TRAFFIC SIGNAL

● TRAFFIC CONE

TYPE I W/ SIGN

FLASHING ARROW SIGN (FAS)

ALL TRAFFIC CONTROL WILL BE INSTALLED TO MEET OR EXCEED THE MUTCD AND WATCH MINIMUM REQUIREMENTS

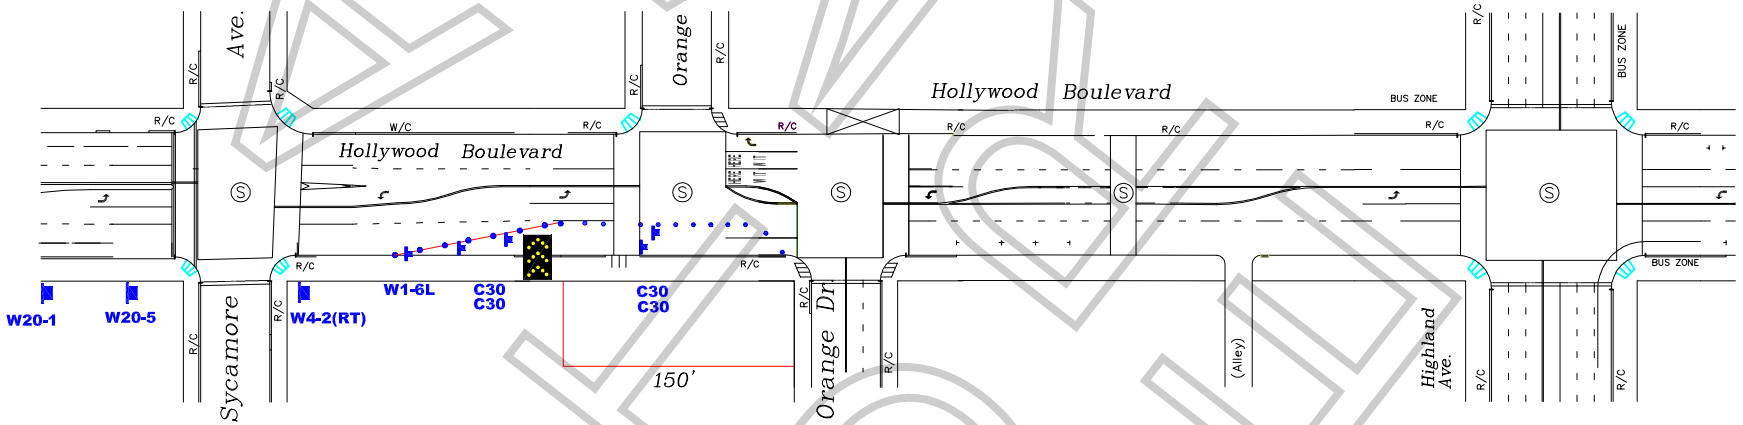

WORK ZONE TRAFFIC CONTROL PLAN
GENERAL NOTES

1. DATE/TIME: 9-15-19 FROM 05:00 HOURS TO 10:00 HOURS.

2. ALL SIGNING, STRIPING, AND TRAFFIC CONTROL DEVICES SHALL CONFORM TO THE (CURRENT) STATE OF CALIFORNIA DEPARTMENT OF TRANSPORTATION (CALTRANS) STANDARD PLANS AND STANDARD SPECIFICATIONS, CALIFORNIA MUTCD, AND ANY ADDENDUMS THERETO, AND AS SHOWN ON THESE PLANS, SYMBOLS AND ABBREVIATIONS USED ARE SHOWN ON CALTRANS STANDARD PLANS.
3. THERE WILL BE NO INTERFERENCE WITH TRAFFIC SIGNALS OR CROSSWALKS.
4. CONES WILL BE 28" MINIMUM HEIGHT AND HAVE REFLECTORIZED SLEEVES FOR NIGHT WORK.
5. POLICE WILL DIRECT TRAFFIC IF NECESSARY.

TCP FOR: RADIANT PICTURES:
"UNIVERSAL JAPAN"

LOCATION:
SOUTH SIDE CURB & ADJACENT LANE CLOSURE
HOLLYWOOD BLVD BTWN ORANGE TO 150' WEST
CITY OF LOS ANGELES, CA

CONTACT: TIM BALLOU
OFFICE# 213-763-9000
PETER ORTH
PH# 310-413-8267

JCL TRAFFIC SERVICES
(213) 622-9775
C31-CA Lic # 805357

DATE	REVISIONS	DRAFTER: MARIO MENJIVAR
		SCALE: N.T.S.
		FILM LA: NK

KINGKONG

Permit #F001560028

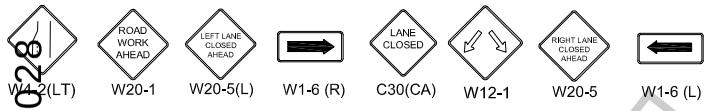

Ⓢ TRAFFIC SIGNAL

● TRAFFIC CONE

TYPE I W/ SIGN

HIGH LEVEL WARNING DEVICE

ALL TRAFFIC CONTROL WILL BE INSTALLED TO MEET OR EXCEED THE LATEST CA-MUTCD MINIMUM REQUIREMENTS

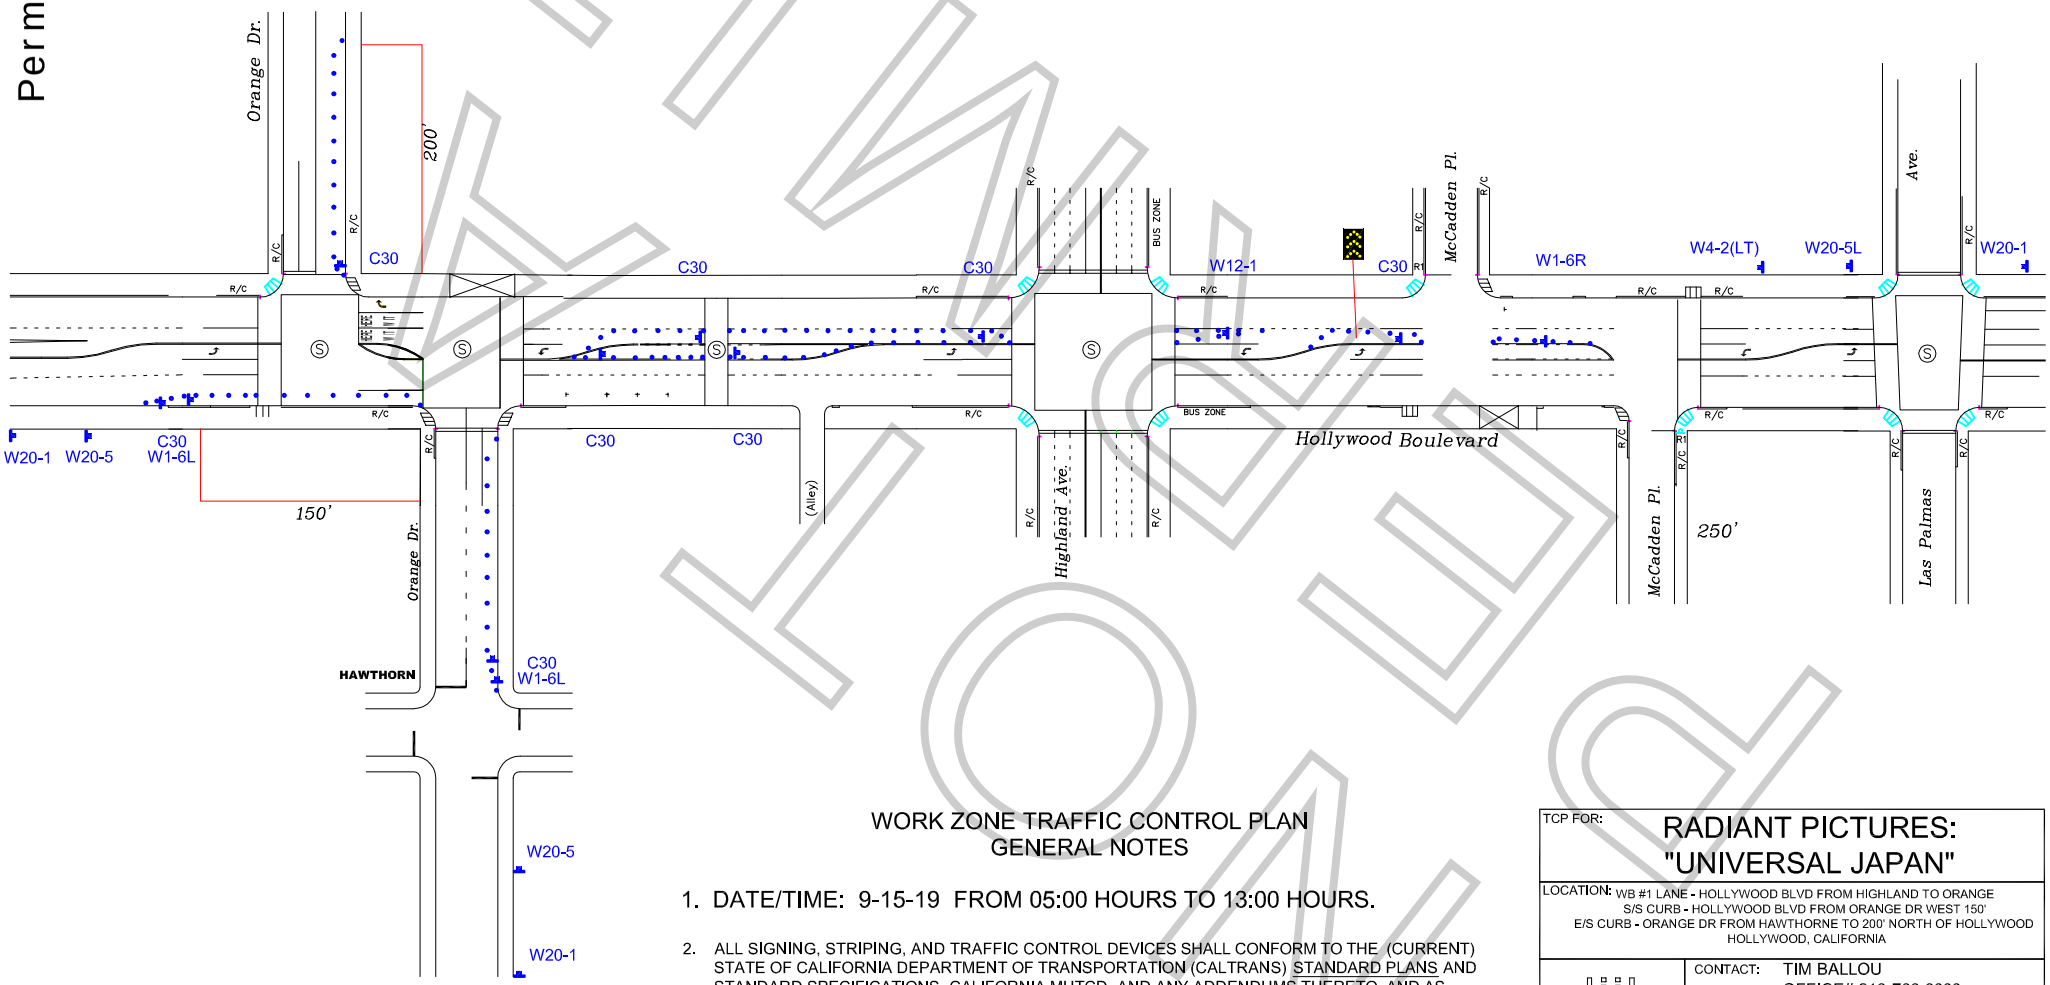

WORK ZONE TRAFFIC CONTROL PLAN
GENERAL NOTES

1. DATE/TIME: 9-15-19 FROM 05:00 HOURS TO 13:00 HOURS.

2. ALL SIGNING, STRIPING, AND TRAFFIC CONTROL DEVICES SHALL CONFORM TO THE (CURRENT) STATE OF CALIFORNIA DEPARTMENT OF TRANSPORTATION (CALTRANS) STANDARD PLANS AND STANDARD SPECIFICATIONS, CALIFORNIA MUTCD, AND ANY ADDENDUMS THERETO, AND AS SHOWN ON THESE PLANS, SYMBOLS AND ABBREVIATIONS USED ARE SHOWN ON CALTRANS STANDARD PLANS.
3. THERE WILL BE NO INTERFERENCE WITH TRAFFIC SIGNALS OR CROSSWALKS.
4. CONES WILL BE 28" MINIMUM HEIGHT AND HAVE REFLECTORIZED SLEEVES FOR NIGHT WORK.
5. POLICE WILL DIRECT TRAFFIC IF NECESSARY.

TCP FOR: RADIANT PICTURES: "UNIVERSAL JAPAN"

LOCATION: WB #1 LANE - HOLLYWOOD BLVD FROM HIGHLAND TO ORANGE
S/S CURB - HOLLYWOOD BLVD FROM ORANGE DR WEST 150'
E/S CURB - ORANGE DR FROM HAWTHORNE TO 200' NORTH OF HOLLYWOOD
HOLLYWOOD, CALIFORNIA

CONTACT: TIM BALLOU
OFFICE# 213-763-9000
PETER ORTH
PH# 310-413-8267

JCL TRAFFIC SERVICES
(213) 622-9775
C31-CA Lic # 805357

DATE REVISIONS

DRAFTER: MARIO MENJIVAR
SCALE: N.T.S.
FILM LA: NK

KLIMEK

APPOINTMENT OF FILM THIS PRODUCTION SERVICES, INC. AS AUTHORIZED AGENT AND REPRESENTATIVE

I certify that I am a representative of Radiant Pictures Inc. ("Principal") and am
Name of "Principal" / Production Company
authorized to enter into binding contractual agreements on Principal's behalf provided Principal has pre-approved such agreements. I further certify that I am authorized by principal to appoint other representatives and agents for Principal and to give such representatives and agents authority to enter into and bind Principal to agreements relating to the issuance and compliance with location film (e.g. theatrical, television, commercial, and other motion picture filming) and still photographic permits, including the permits themselves and any riders to such permits. Acting on the behalf of Principal in my capacity as it's authorized representative, I appoint Film This Production Services, Inc. (a.k.a. Film This) and it's employees and agents ("Film This") as Principal's authorized representatives and agents to apply for and receive location film (e.g. theatrical, television, commercial, and other motion picture filming) and still photographic permits on behalf of Principal through the *FILML.A., INC.* for any city , county or other jurisdiction where *FILML.A., INC.* operates, in accordance with Principal's instructions, to negotiate, discuss, accept, modify, agree to bind the Principal to the terms and conditions of such permits (including any restrictions and/or community guidelines applicable to any such permit) and to execute such permits on behalf of Principal. Principal understands, acknowledges and agrees that it (and/or it's insurer) remains responsible for liable and all obligations imposed by or incidental to any permit or rider issued to Principal signed by an employee or agent of (including any coordinator, runner or messenger used by) Film This. Principal further agrees to comply with the terms and conditions of any such permits and hereby appoints Film This as an authorized representative to facilitate compliance with such terms and conditions following issuance of such permits and to enter into agreements for Principal with respect thereto. Any person, City, agency, entity or organization (including *FILML.A., INC.* and any city, county or other jurisdiction where *FILML.A., INC.* operates) may rely on this appointment and not need obtain any further authorization for any act described herein. An original or faxed copy of this appointment shall be sufficient and may be treated as an original for all purposes. The appointment may be revoked by Principal at anytime in writing delivered to *FILML.A., INC.*, but in any case shall expire one (1) year from the date of execution set forth below.

I declare under penalty of perjury under the laws of the State of California that I am authorized to appoint Film This as an agent for Principal and based on that authority I hereby appoint Film This as Principal's agent as set forth herein.

Dated August 6, 2019

By _____
Representative's Signature

Radiant Pictures Inc.
Name of "Principal" (Production Company)

8266 MELROSE AVE.
Principal's Address

Peter Orth
Print Princpal Representative's Name

LOS ANGELES, CA. 90046
City, State, Zip Code

Location Manager
Representative's Title (i.e. UPM, Loc Mgr)

323-934-3334
Principal's Telephone Number

NOT A PERMIT